Sundarsanagar 3rd cosm

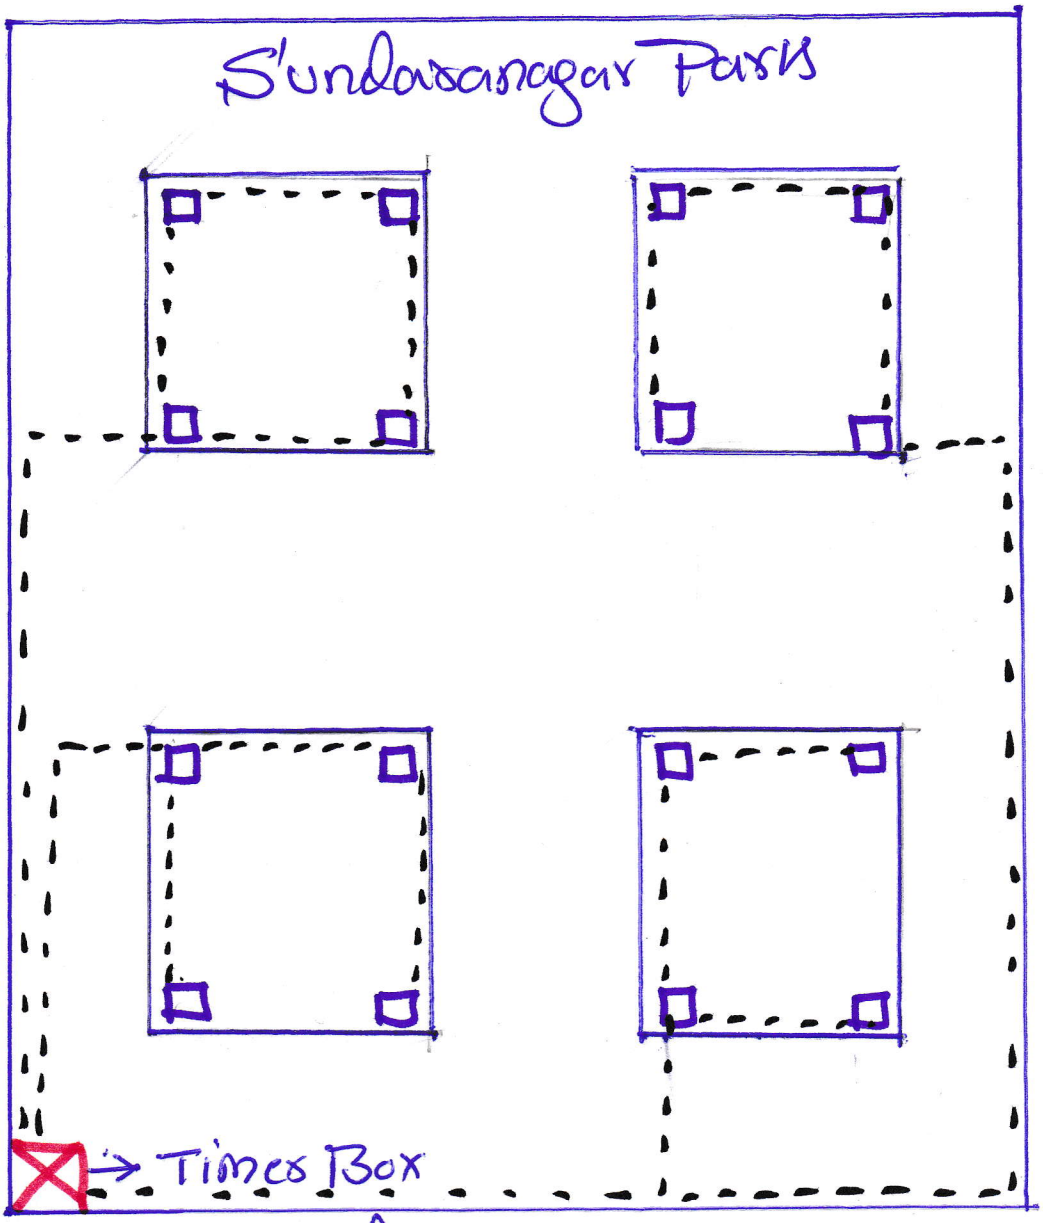

2nd cosm

① 95w LED - 32NO
② 4X16 sq mm cable
③ Times Box 1NO
④ 4 mts tubular Pole 16NO

Mathikere main Road Gokula

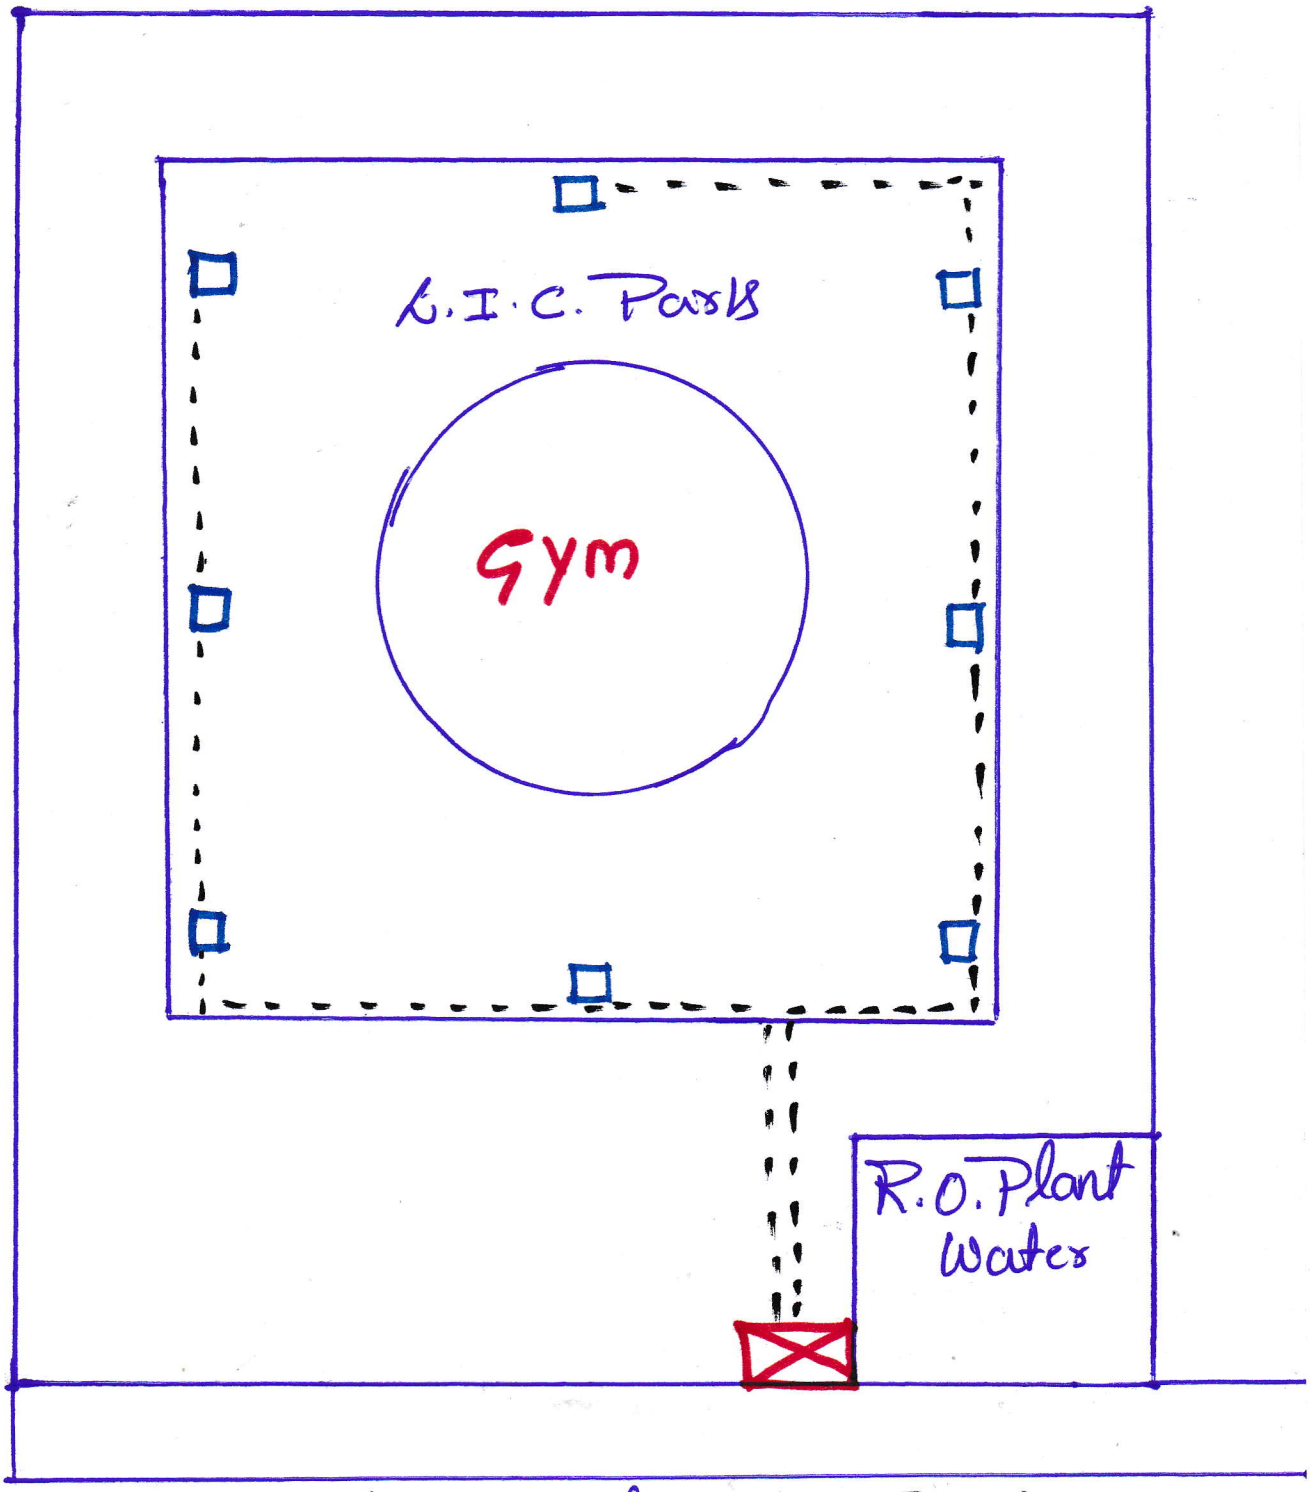

① 25w LED SNO
② 4X16 Sqmm cable
③ 4 mts tublar Pole

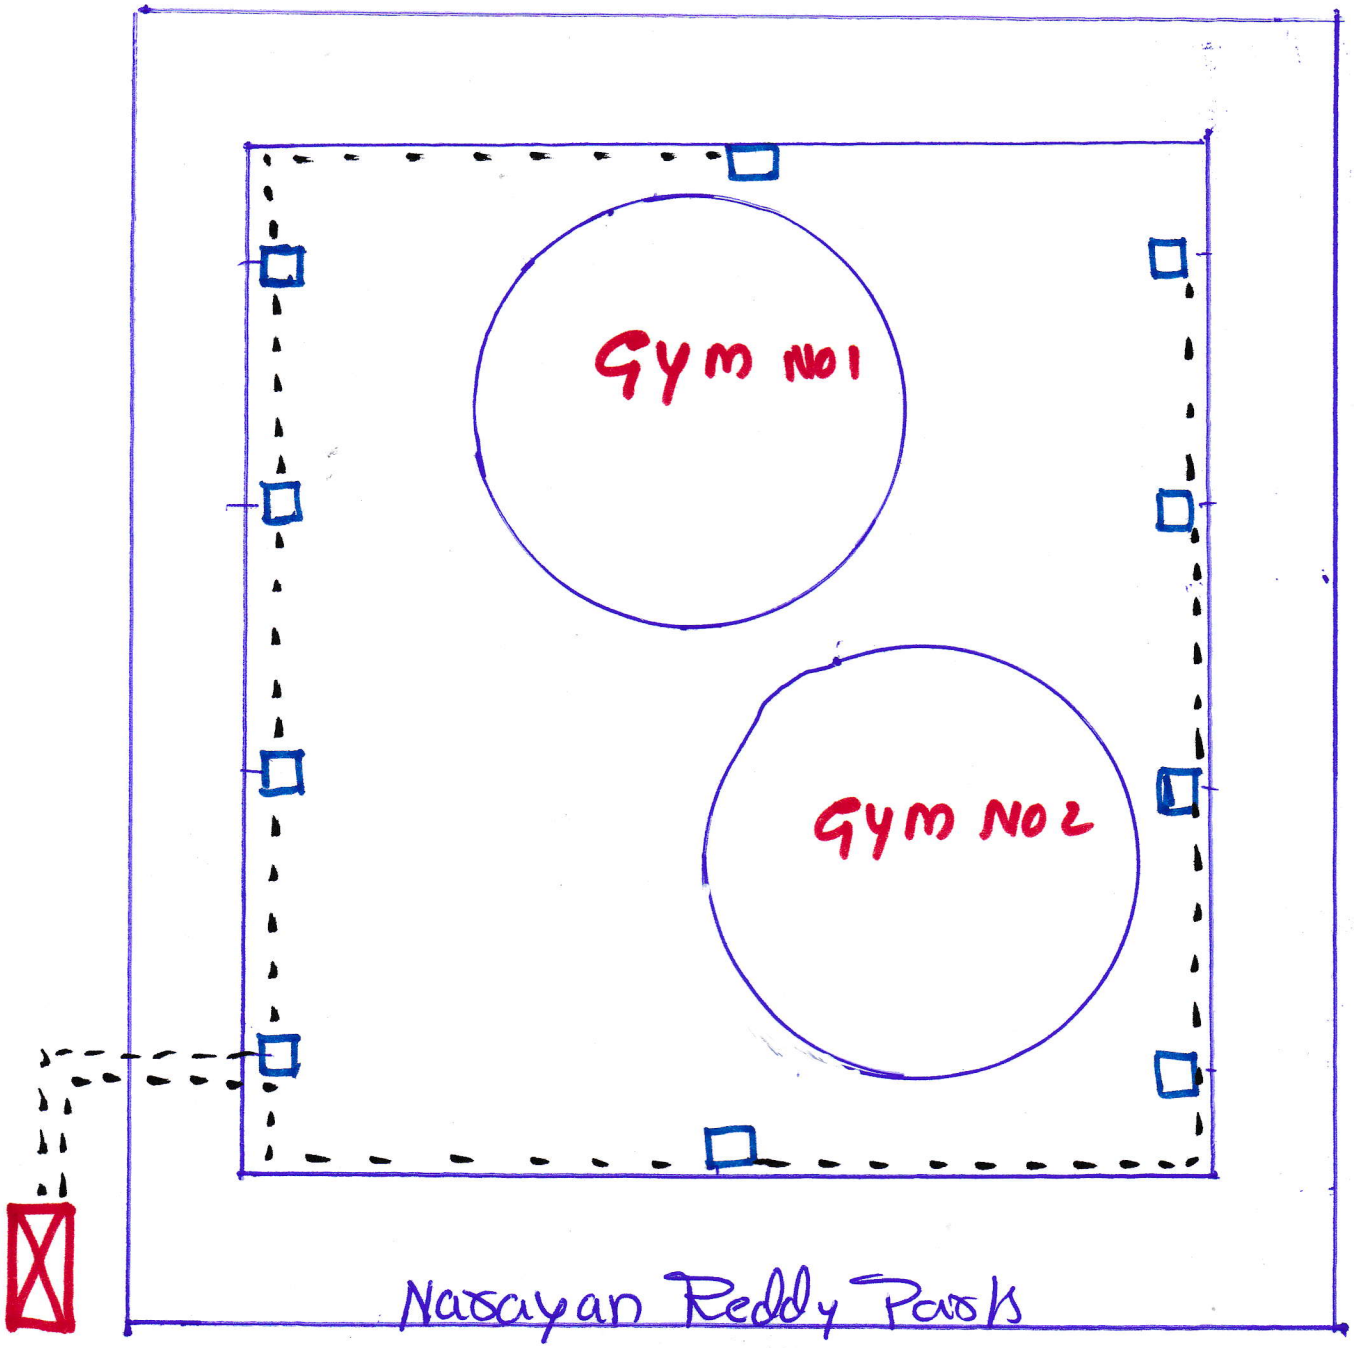

① 25w LED = 20 No
② 4 x 16 sqmm Cable
③ 4 mts tublar Pole
④ Timer Boze (Panel Board)

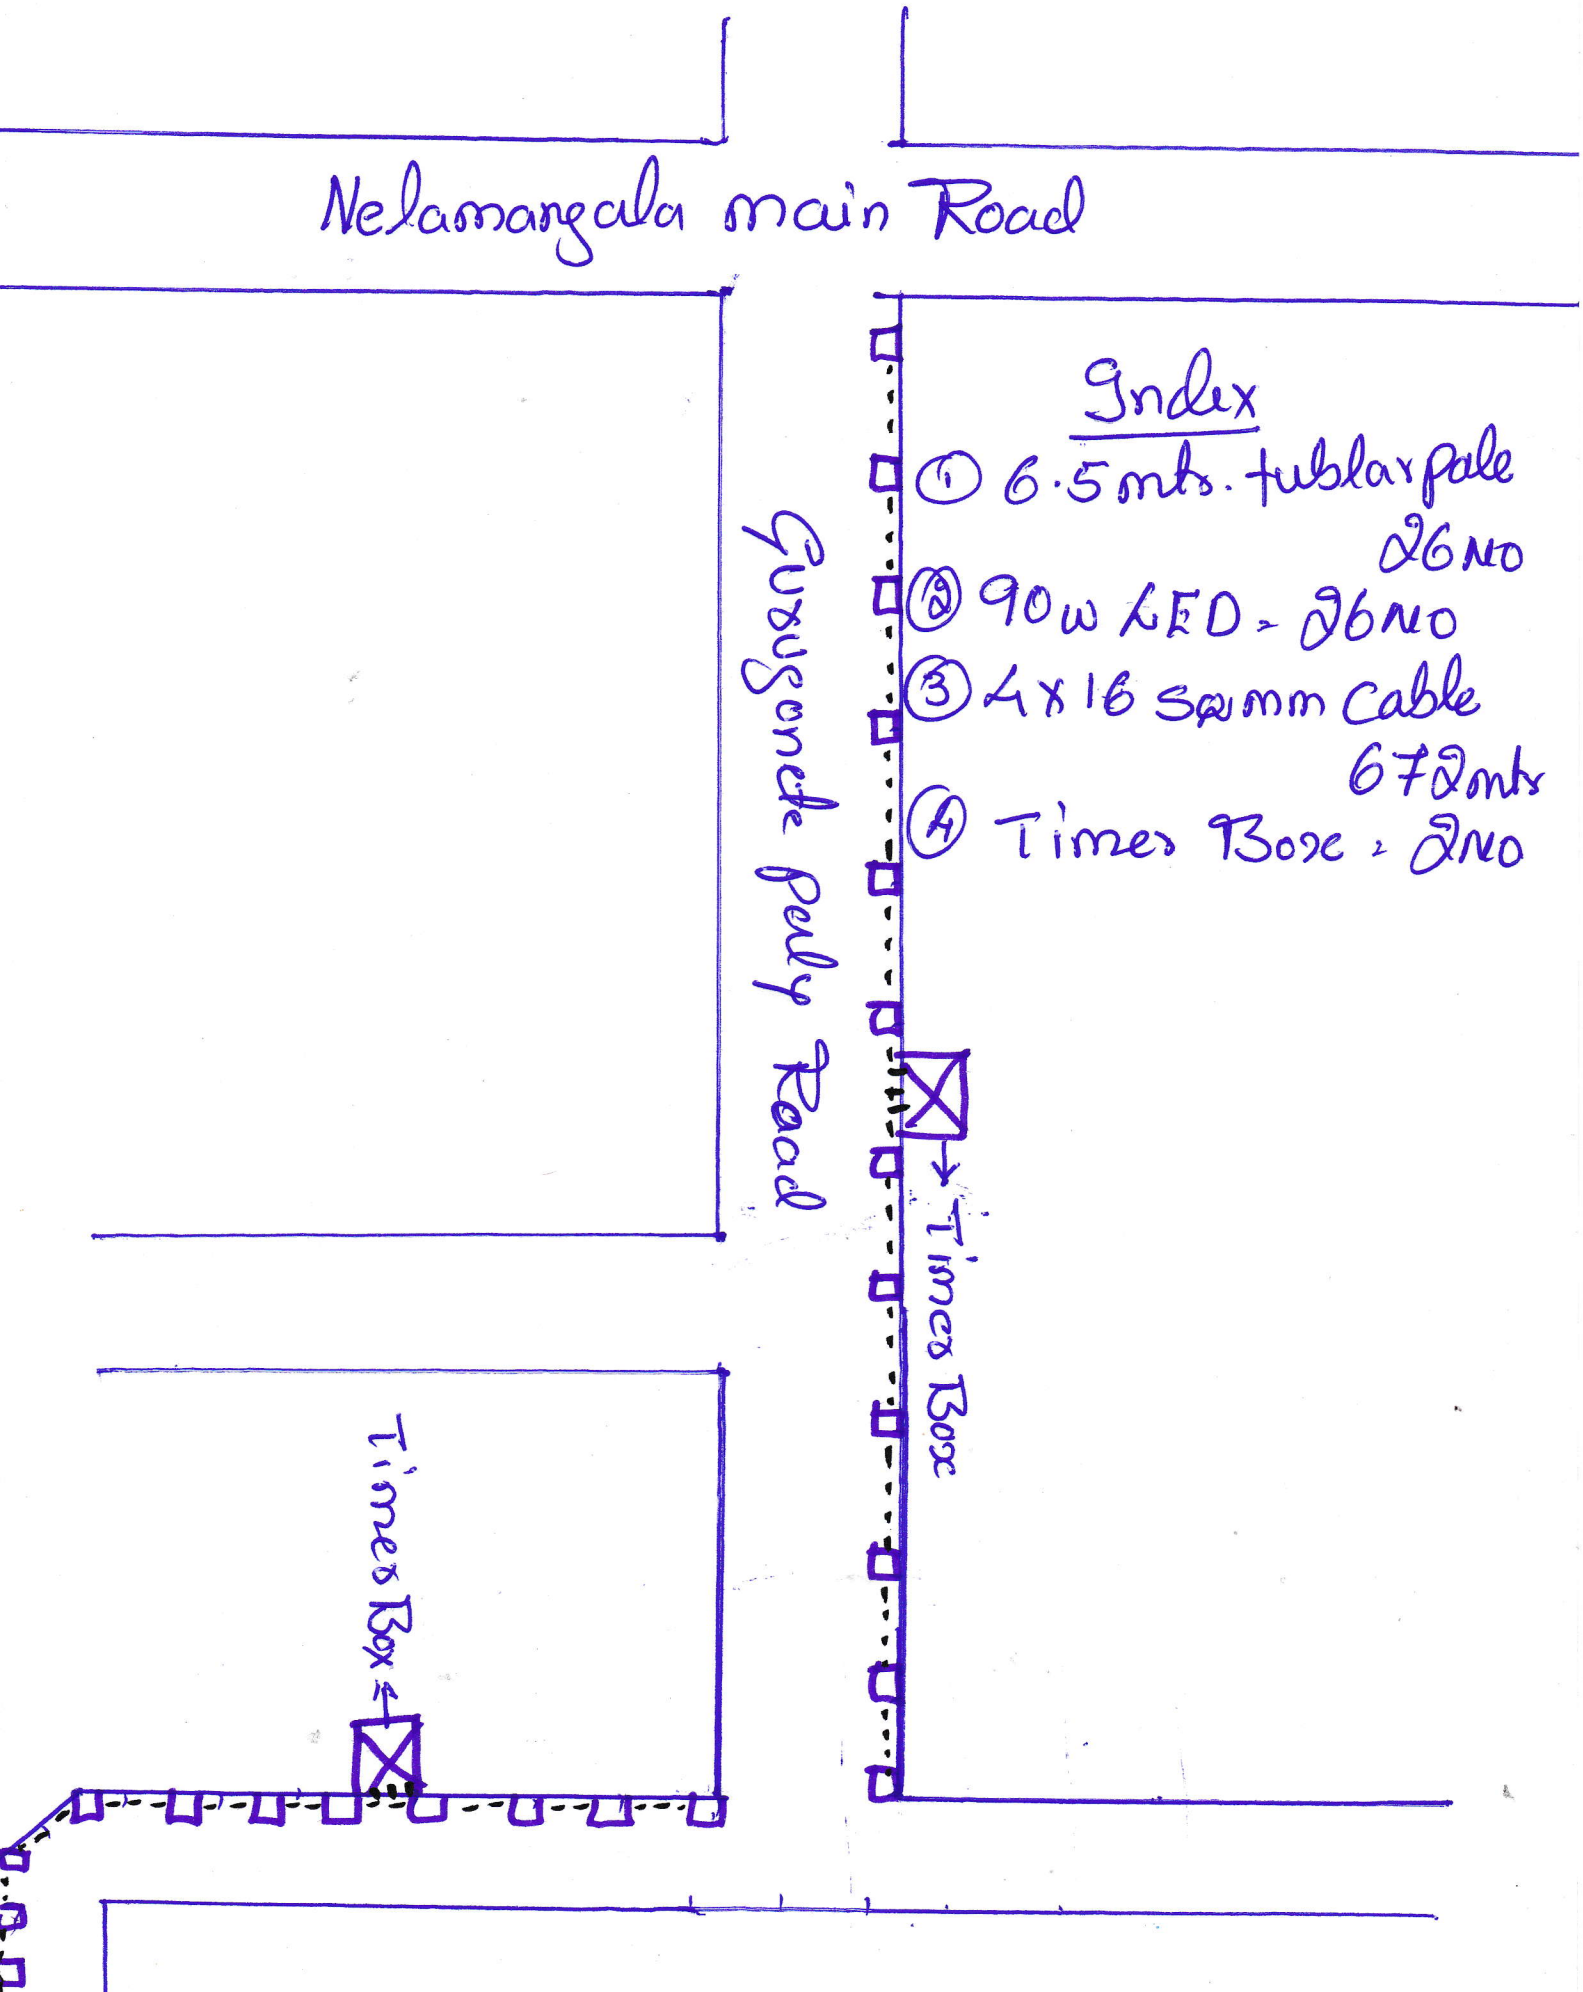
Nelamangala main Road
Gurusonde pely Road
Index
① 6.5 mts. tublar pole 26 NO
② 90w LED - 26 NO
③ 4x16 sqmm cable 670 mts
④ Times Box - 2 NO
Times Box
Times Box